# PRLIMINARY PARTITION PLAN

SUBJECT PROPERTY:
063W34CA000100
5555 WINDSOR ISLAND RD N
18.12 ACRES

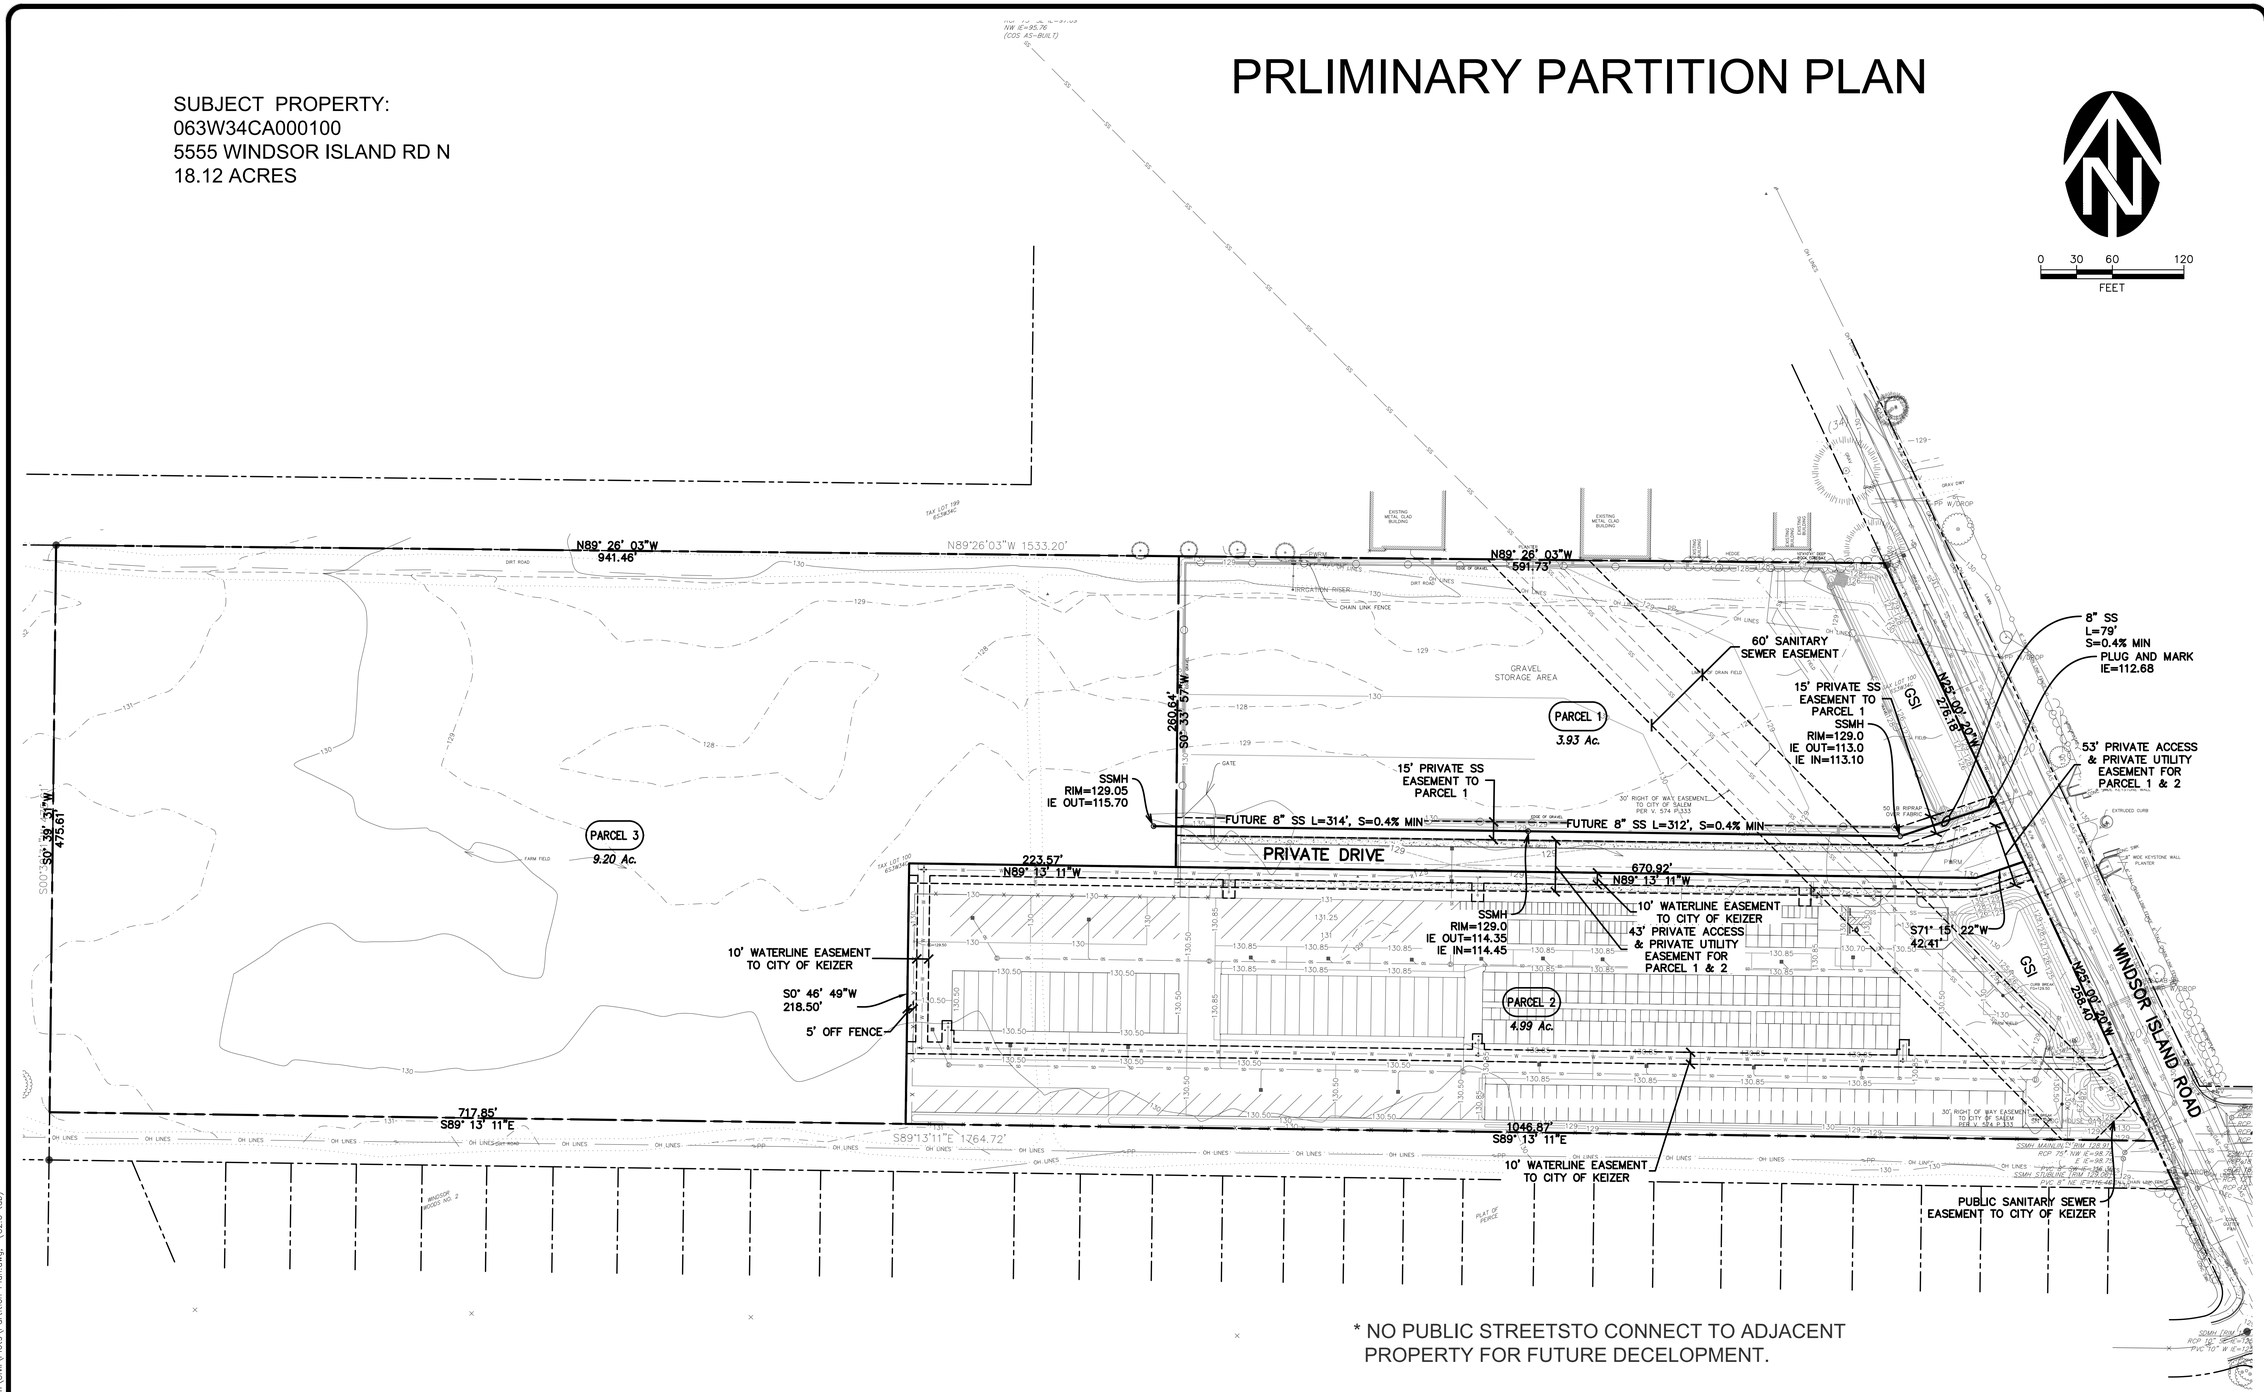


* NO PUBLIC STREETSTO CONNECT TO ADJACENT PROPERTY FOR FUTURE DECELOPMENT.

* NO TREE REVOMAL PLAN, NO TREES ON SUBJECT PROPERTY EXCEPT THOSE IN LANDSCAPES.

| NO. | DATE | DESCRIPTION | BY |
|---|---|---|---|
| 1 | | | |

REVISIONS

VERIFY SCALE
BAR IS ONE INCH ON ORIGINAL DRAWING
0 1"
IF NOT ONE INCH ON THIS SHEET ADJUST SCALES ACCORDINGLY

DSN. JW
DRN. IH
CKD. JW
DATE: NOV 2023

REGISTERED PROFESSIONAL ENGINEER
OREGON
NOV. 12, 2008
WILLIAM J. WELLS
REVIEW
RENEWS: 6/30/2026


WESTECH ENGINEERING, INC.
CONSULTING ENGINEERS AND PLANNERS
3841 Fairview Industrial Dr. S.E., Suite 100, Salem, OR 97302
Phone: (503) 585-2474 Fax: (503) 585-3986
E-mail: westech@westech-eng.com


CHARLES WEATHERS
WINDSOR ISLAND ROAD DEVELOPMENT

PARTITION PLAN

DRAWING
C2.0

JOB NUMBER
3602.2000.0

12/19/2024 10:35:02 AM
R:\Dwg\Weathers, Charles\Windsor Island - Partition\Civil\Plots\Partition Plan.dwg, (C2.0 tab)